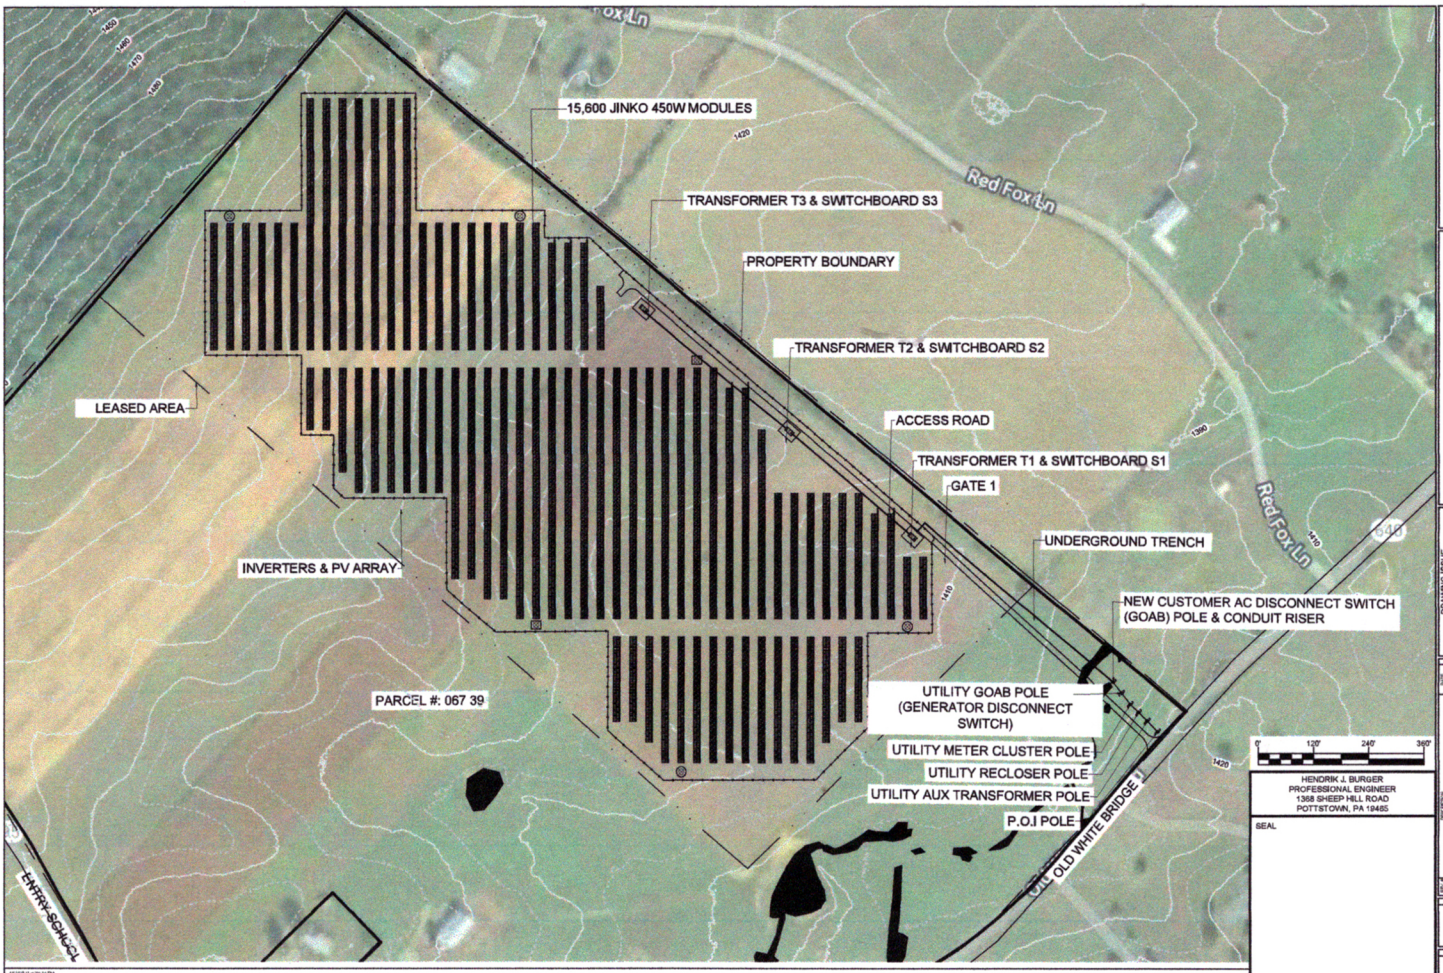

Dynamic Energy™

1509 LIBERTY RIDGE DRIVE
SUITE 330
WAYNE, PA 19087

PHONE: 877-205-6855
FAX: 610-975-9005

WWW.DYNAMICENERGYUSA.COM

WAYNESBORO
532 OLD WHITE BRIDGE ROAD
WAYNESBORO, VA 22980

DRAWING ISSUE

- ☐ INTERCONNECTION
- ☐ PERMITTING 30%
- ☐ CONSTRUCTION
- ☐ RECORD

HENDRIK J. BURGER
PROFESSIONAL ENGINEER
1368 SHEEP HILL ROAD
POTTSTOWN, PA 19465

SEAL

DRAWING NAME
PV PANEL & EQUIPMENT LAYOUT

DRAWING NUMBER
E100